Ground Floor Plan

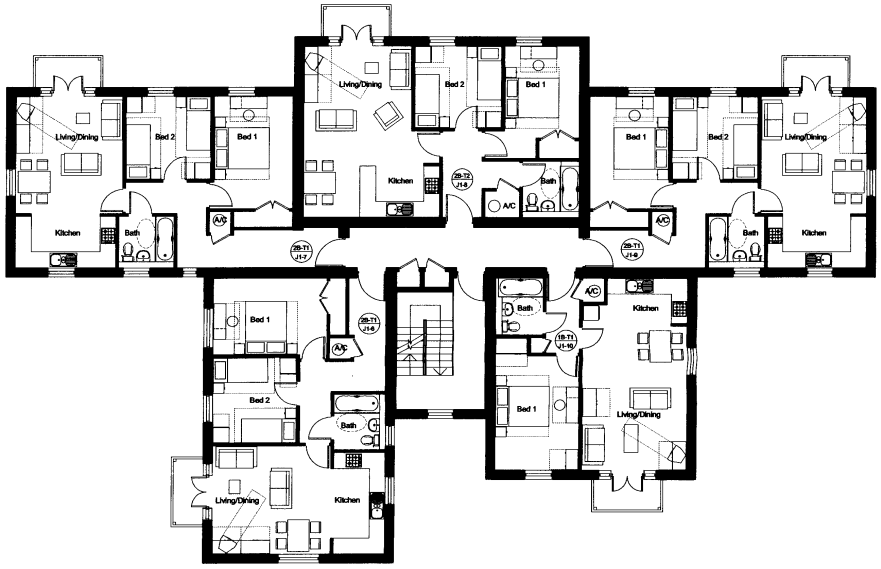

First Floor Plan

MC 2006/0093

ORIGINAL

MEDWAY
24 JAN 2006
RECEIVED

Persimmon Homes S.E.

Rev B 18.01.06 Staircase handed, flats numbered, balcony doors included and rooms identified as per client instruction dated 04.01.06 and 12.01.06 (ed) ( )
Rev A 16.12.05 Issued for Planning. 1 bed flat enlarged to 51m². (PRB) ( )
Rev P1 01.12.05 Plans redesigned and redrawn. (PRB)

Medway Gate
Cuxton

title Phase 1 Apartment Block J1 Ground & First Floor Plans
drawn PRB
checked
scale 1:100
drawing no A3760/2.1/41 Rev B
date Nov 2005

PRP